


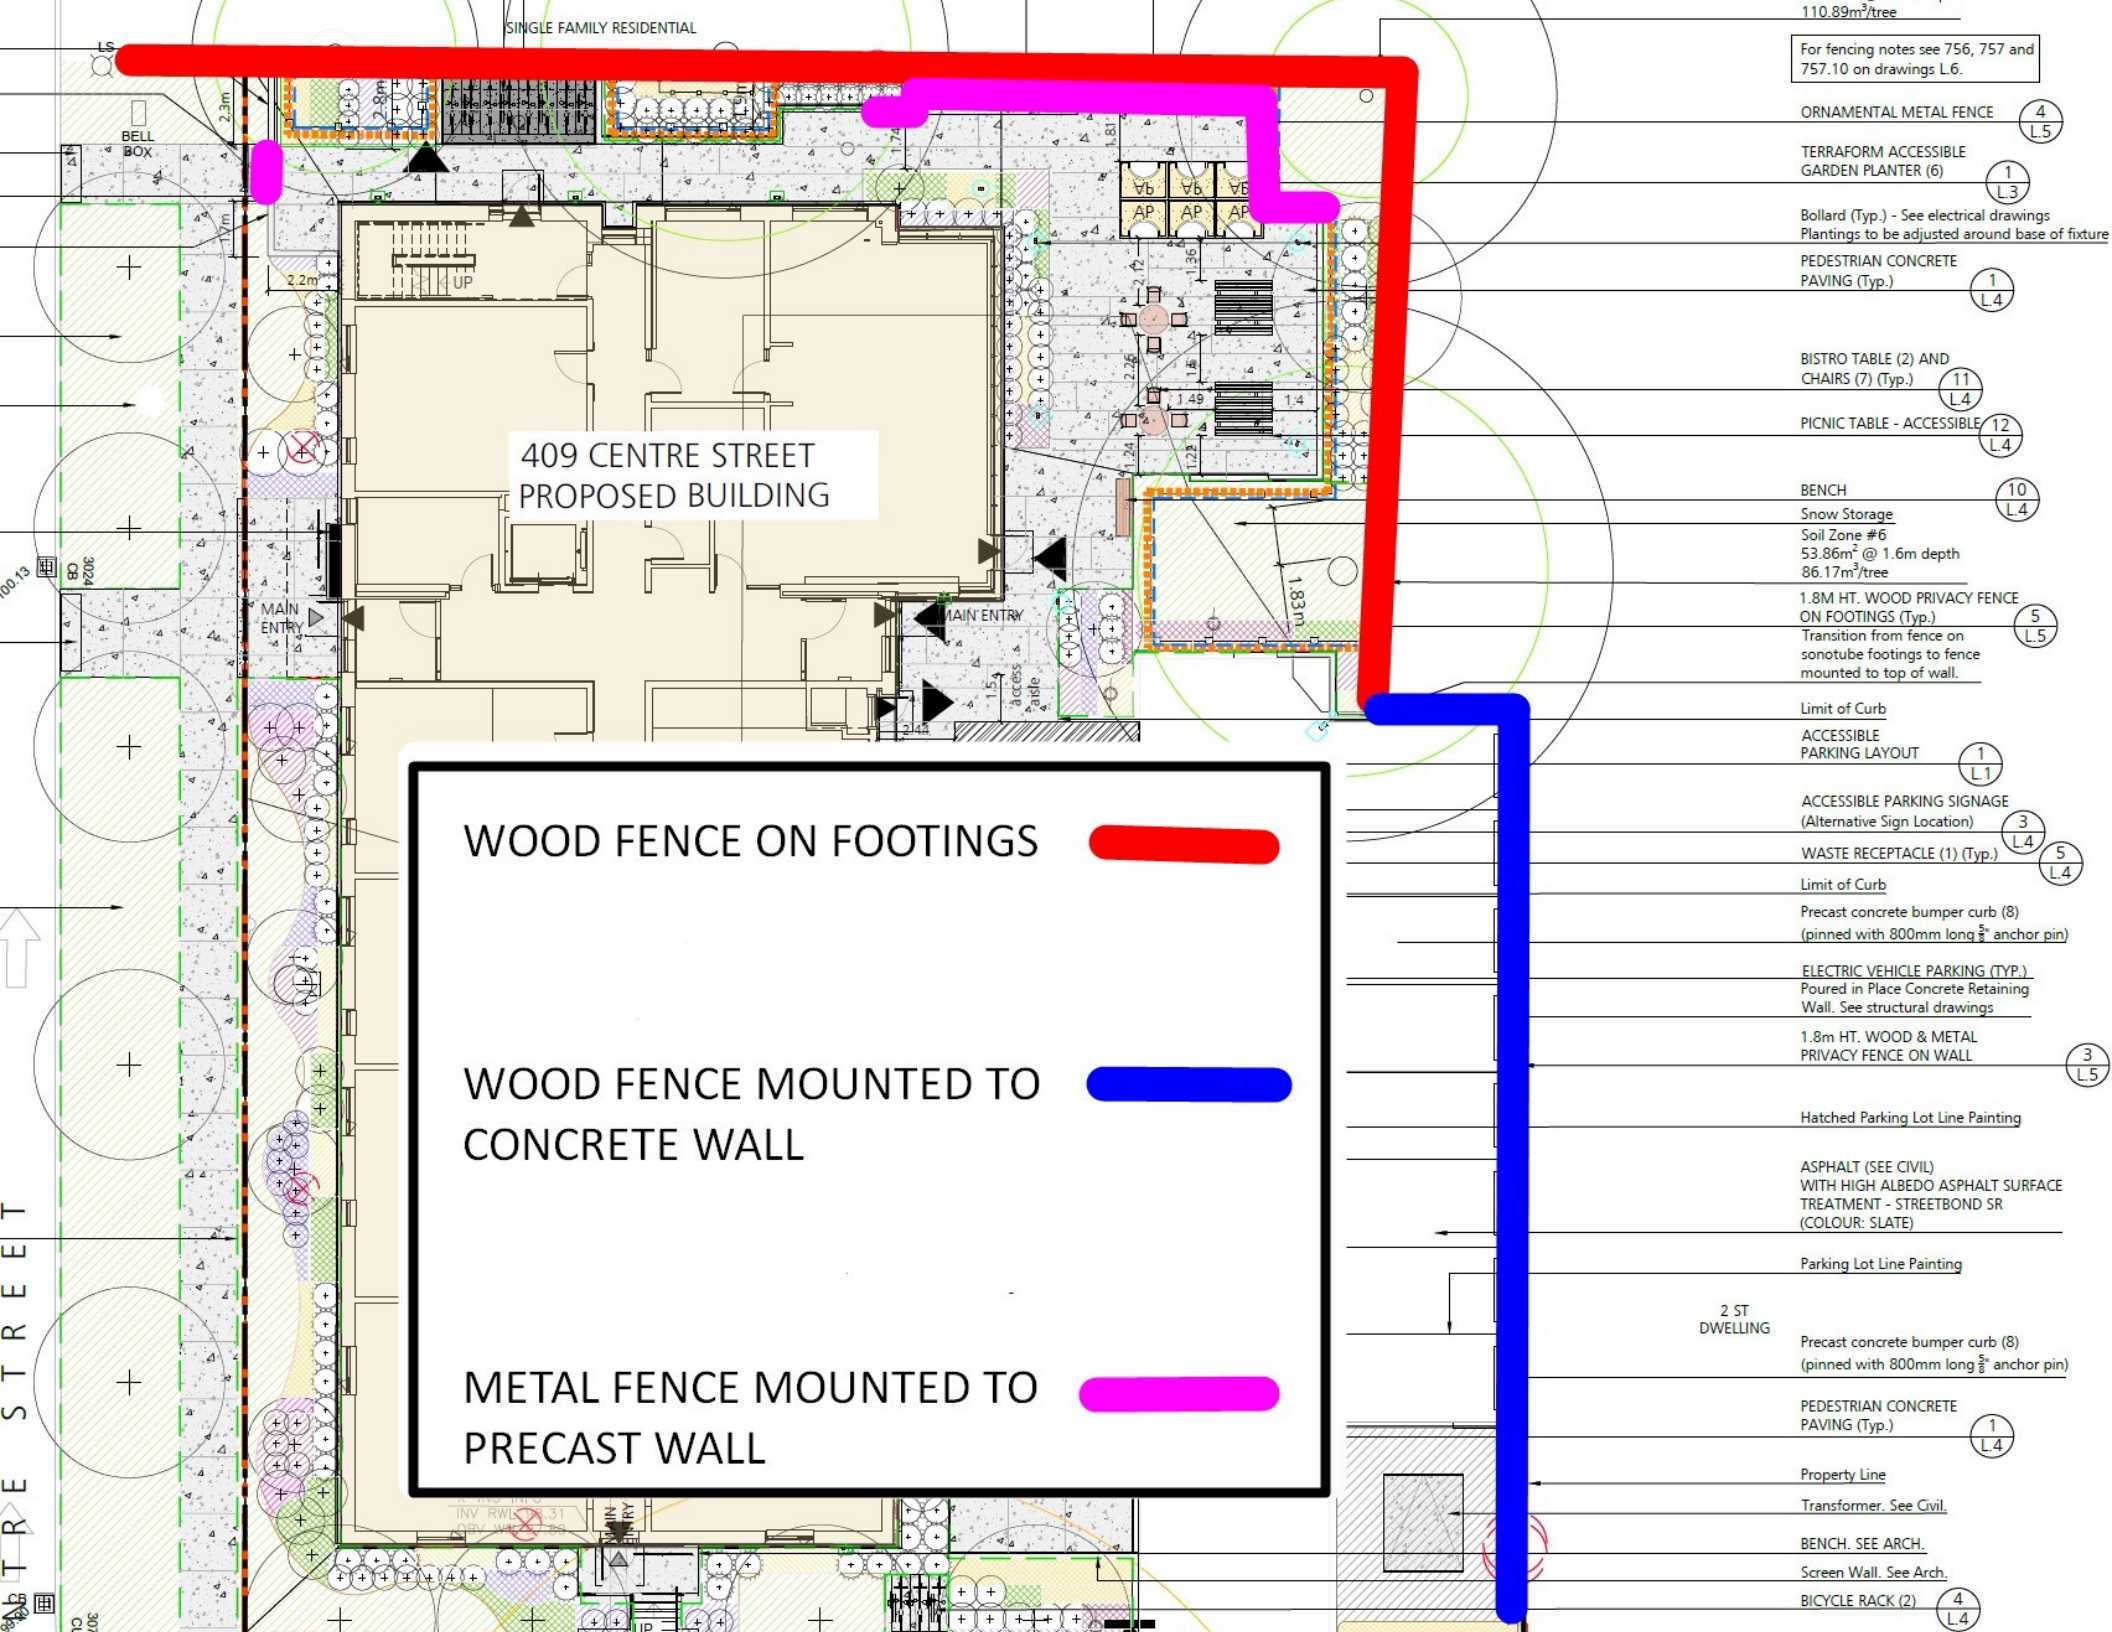

409 CENTRE STREET
PROPOSED BUILDING

WOOD FENCE ON FOOTINGS



WOOD FENCE MOUNTED TO
CONCRETE WALL



METAL FENCE MOUNTED TO
PRECAST WALL



110.89m²/tree
For fencing notes see 756, 757 and 757.10 on drawings L.6.

ORNAMENTAL METAL FENCE (4) L.5

TERRAFORM ACCESSIBLE GARDEN PLANTER (6) (1) L.3

Bollard (Typ.) - See electrical drawings
Plantings to be adjusted around base of fixture

PEDESTRIAN CONCRETE PAVING (Typ.) (1) L.4

BISTRO TABLE (2) AND CHAIRS (7) (Typ.) (11) L.4

PICNIC TABLE - ACCESSIBLE (12) L.4

BENCH (10) L.4

Snow Storage
Soil Zone #6
53.86m² @ 1.6m depth
86.17m²/tree

1.8M HT. WOOD PRIVACY FENCE ON FOOTINGS (Typ.) (5) L.5
Transition from fence on sonotube footings to fence mounted to top of wall.

Limit of Curb
ACCESSIBLE PARKING LAYOUT (1) L.1

ACCESSIBLE PARKING SIGNAGE (Alternative Sign Location) (3) L.4

WASTE RECEPTACLE (1) (Typ.) (5) L.4

Limit of Curb
Precast concrete bumper curb (8) (pinned with 800mm long 5/8" anchor pin)

ELECTRIC VEHICLE PARKING (TYP.)
Poured in Place Concrete Retaining Wall. See structural drawings

1.8m HT. WOOD & METAL PRIVACY FENCE ON WALL (3) L.5

Hatched Parking Lot Line Painting

ASPHALT (SEE CIVIL)
WITH HIGH ALBEDO ASPHALT SURFACE TREATMENT - STREETBOND SR (COLOUR: SLATE)

Parking Lot Line Painting

2 ST DWELLING
Precast concrete bumper curb (8) (pinned with 800mm long 5/8" anchor pin)

PEDESTRIAN CONCRETE PAVING (Typ.) (1) L.4

Property Line
Transformer. See Civil.

BENCH. SEE ARCH.
Screen Wall. See Arch.

BICYCLE RACK (2) (4) L.4